STEEL STUD
MOUNTING CONDITION
JAMB DETAIL

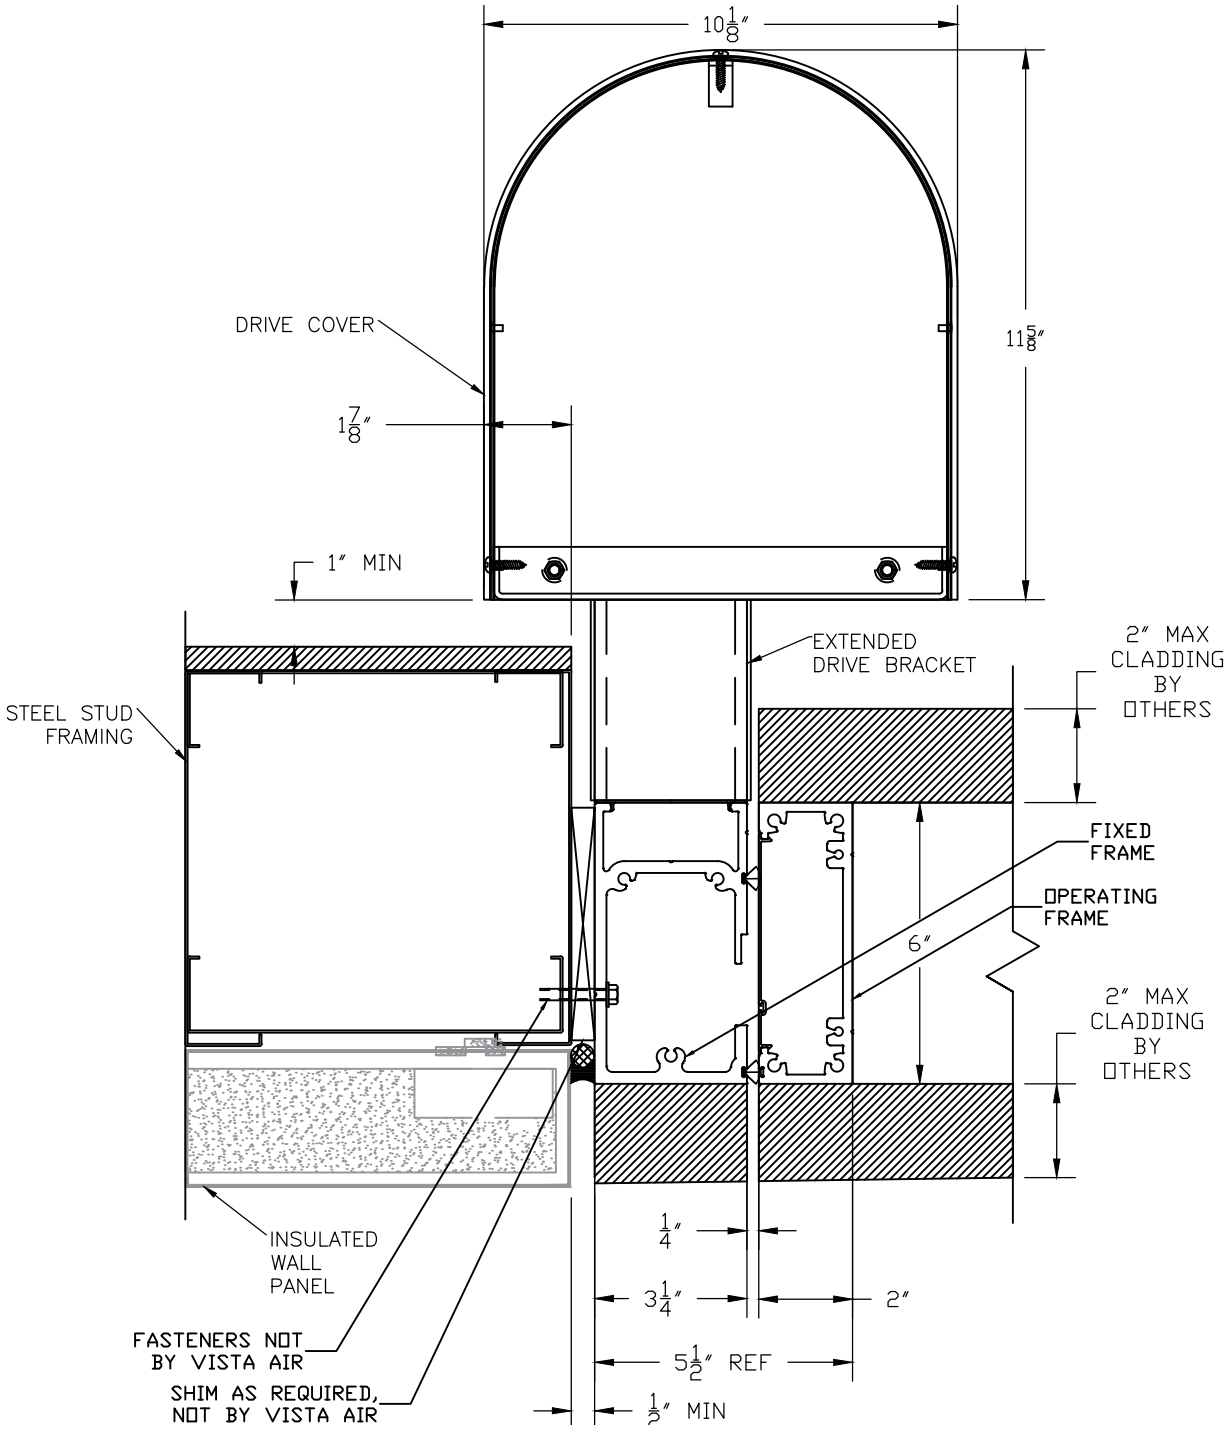

Vista Air.
Vertically Folding Walls

49 MEEKER AVENUE
CRANFORD, NEW JERSEY
PHONE: 1-800-631-7379
FAX: 908-272-5844

PROJECT: VISTA AIR WALL	REVISION:
TITLE: STEEL STUD	DATE: 01-18-17
SCALE: 1:4	SHEET:
DRW BY: R. GEIST	DRW NO : RD-8001